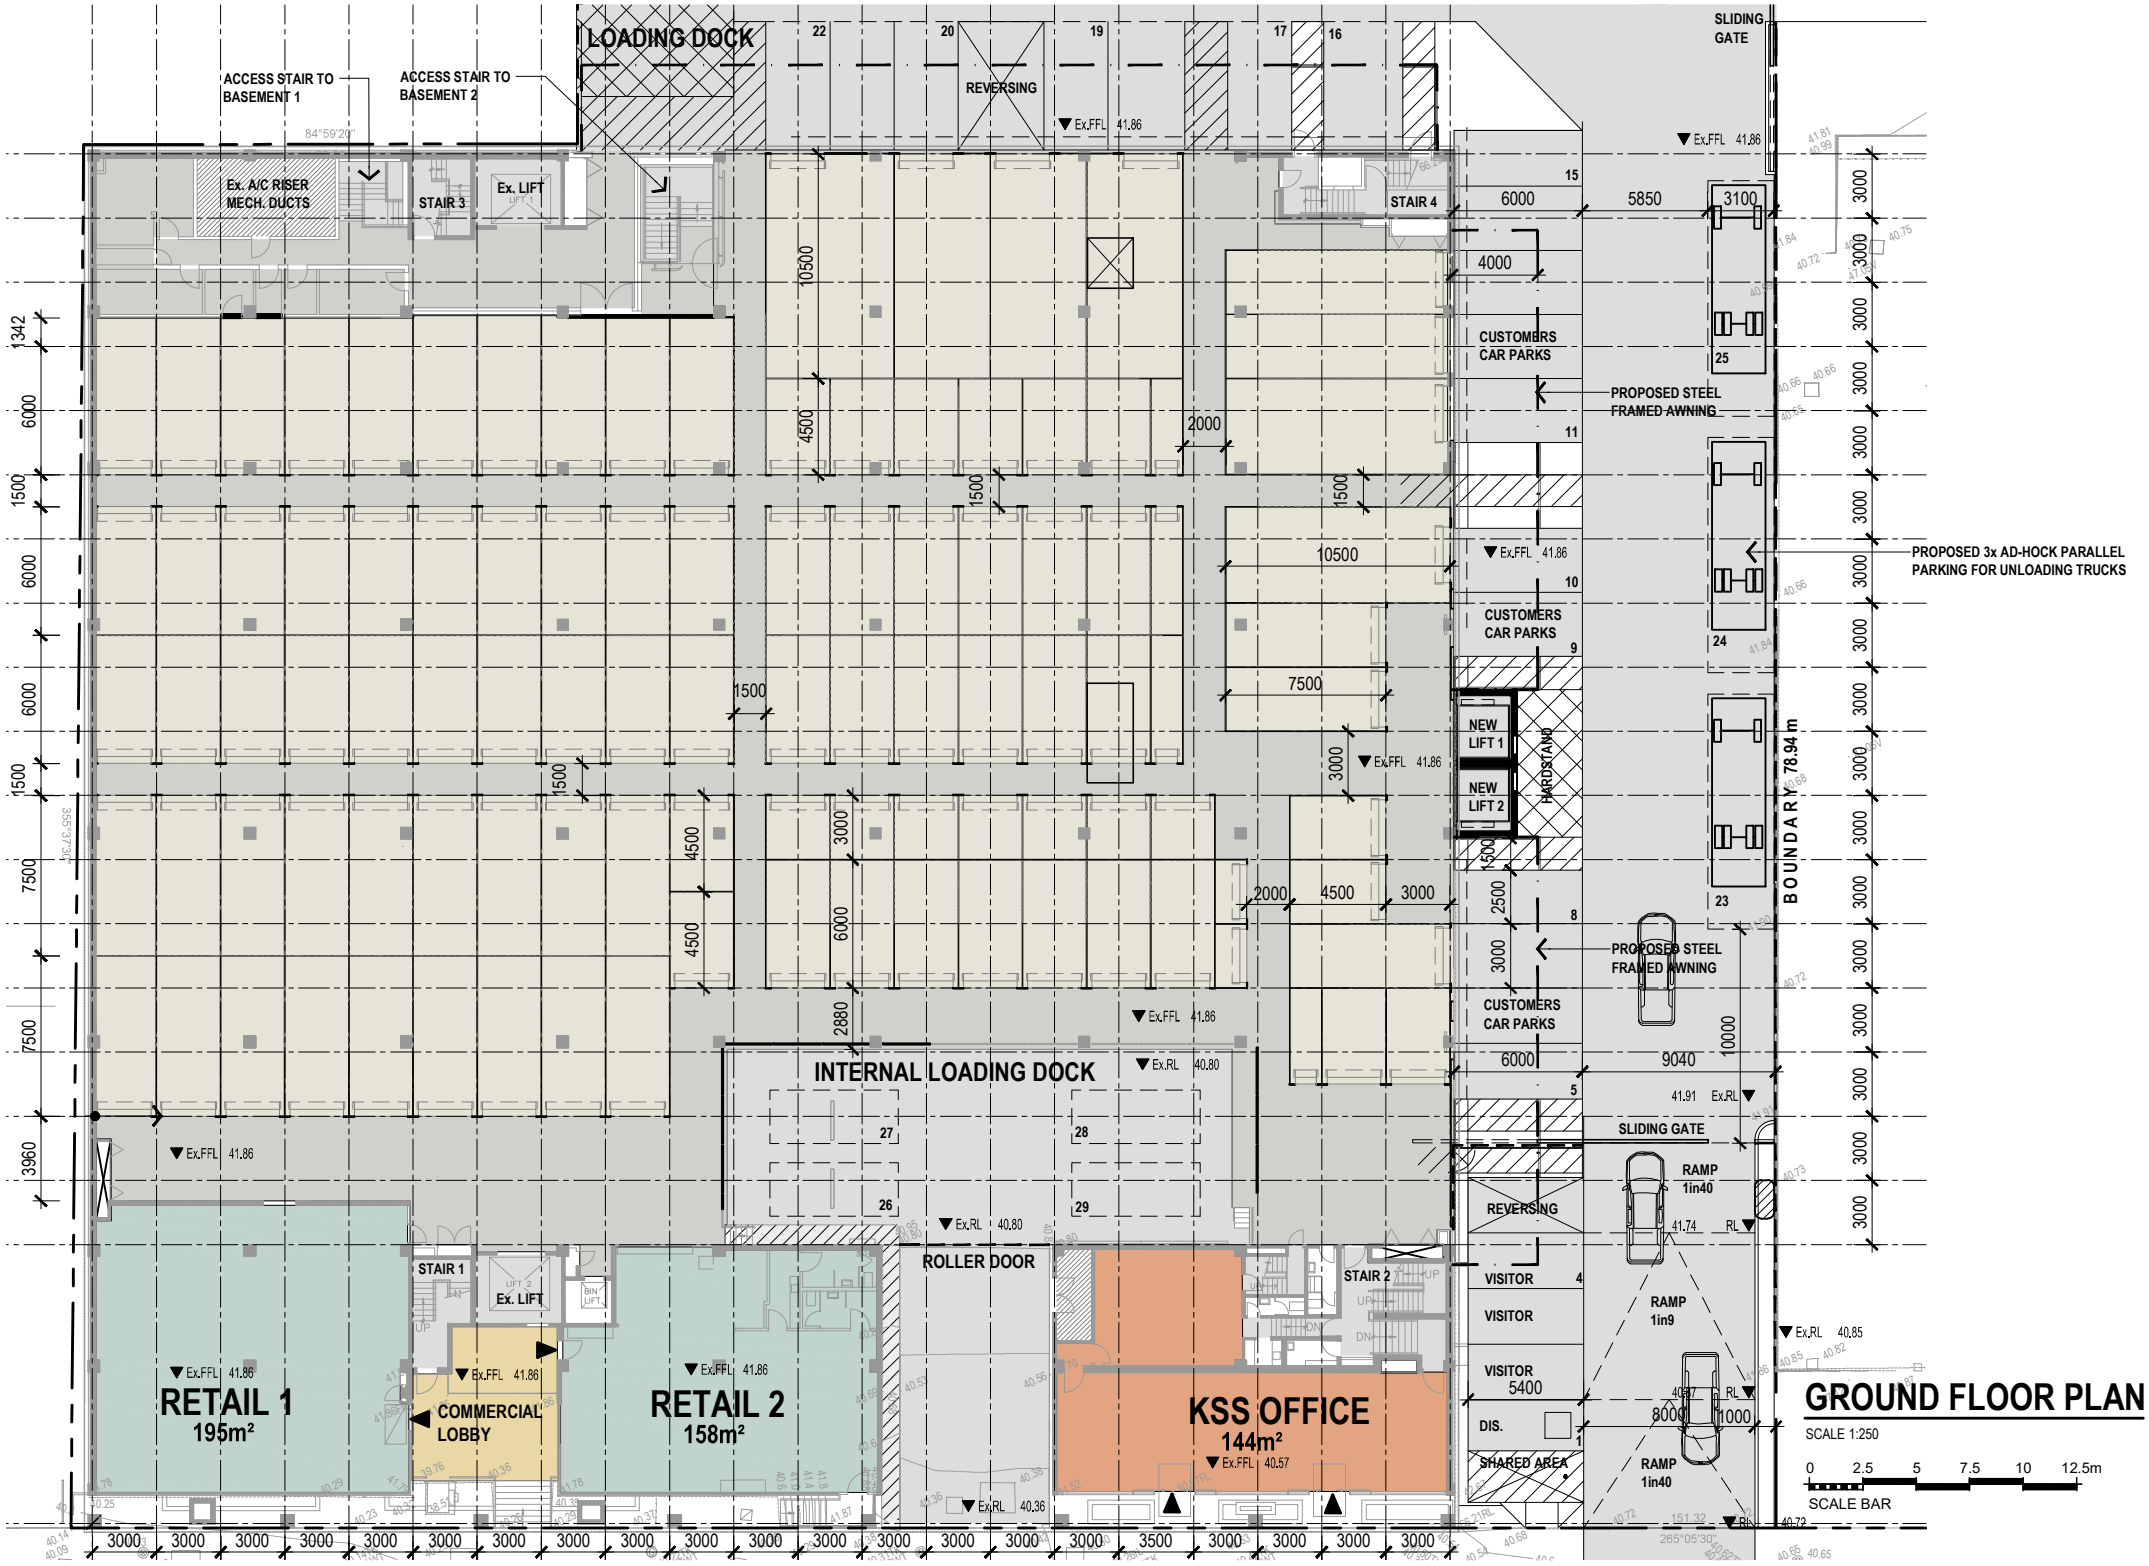
LOADING DOCK
ACCESS STAIR TO BASEMENT 1
ACCESS STAIR TO BASEMENT 2
REVERSING
SLIDING GATE
Ex. A/C RISER MECH. DUCTS
STAIR 3
Ex. LIFT
STAIR 4
CUSTOMERS CAR PARKS
PROPOSED STEEL FRAMED AWNING
PROPOSED 3x AD-HOCK PARALLEL PARKING FOR UNLOADING TRUCKS
NEW LIFT 1
NEW LIFT 2
HARDSTAND
BOUNDARY 78.94 m
INTERNAL LOADING DOCK
ROLLER DOOR
STAIR 1
STAIR 2
Ex. LIFT
COMMERCIAL LOBBY
RETAIL 1
195m²
RETAIL 2
158m²
KSS OFFICE
144m²
VISITOR
VISITOR
VISITOR
DIS.
SHARED AREA
RAMP 1in40
RAMP 1in9
RAMP 1in40
Ex.FFL 41.86
Ex.RL 40.80
Ex.RL 40.36
Ex.RL 40.85
Ex.RL 41.91
Ex.FFL 40.57
GROUND FLOOR PLAN
SCALE 1:250
0 2.5 5 7.5 10 12.5m
SCALE BAR